\\vhb\gbl\proj\worcester\10815.10 umms power plant lot\cad\ld\Planset\clinical lot\10815.11-Clinical Lot-LD-PHASING.dwg

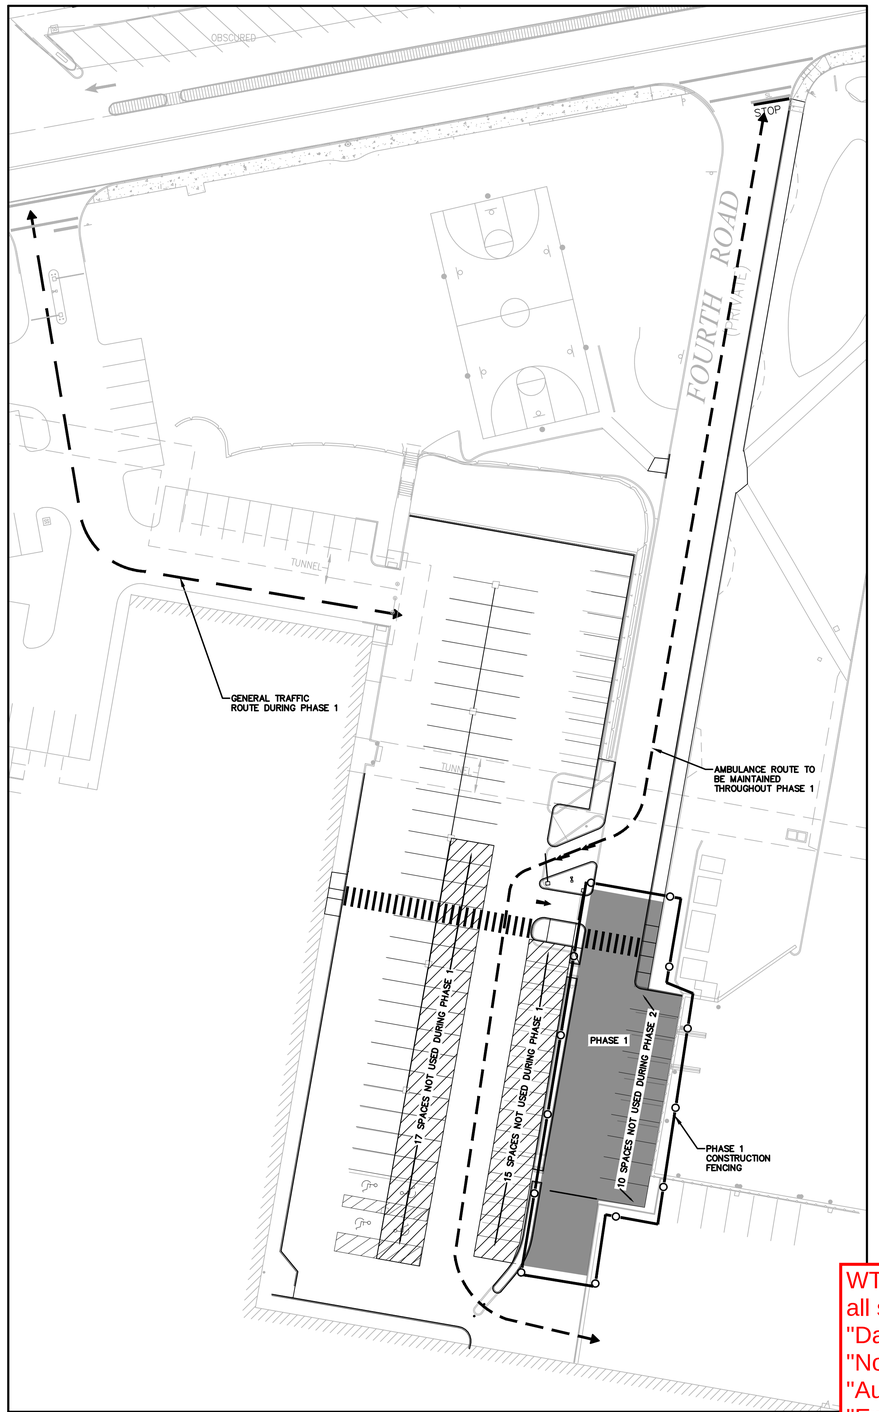

Phase 1

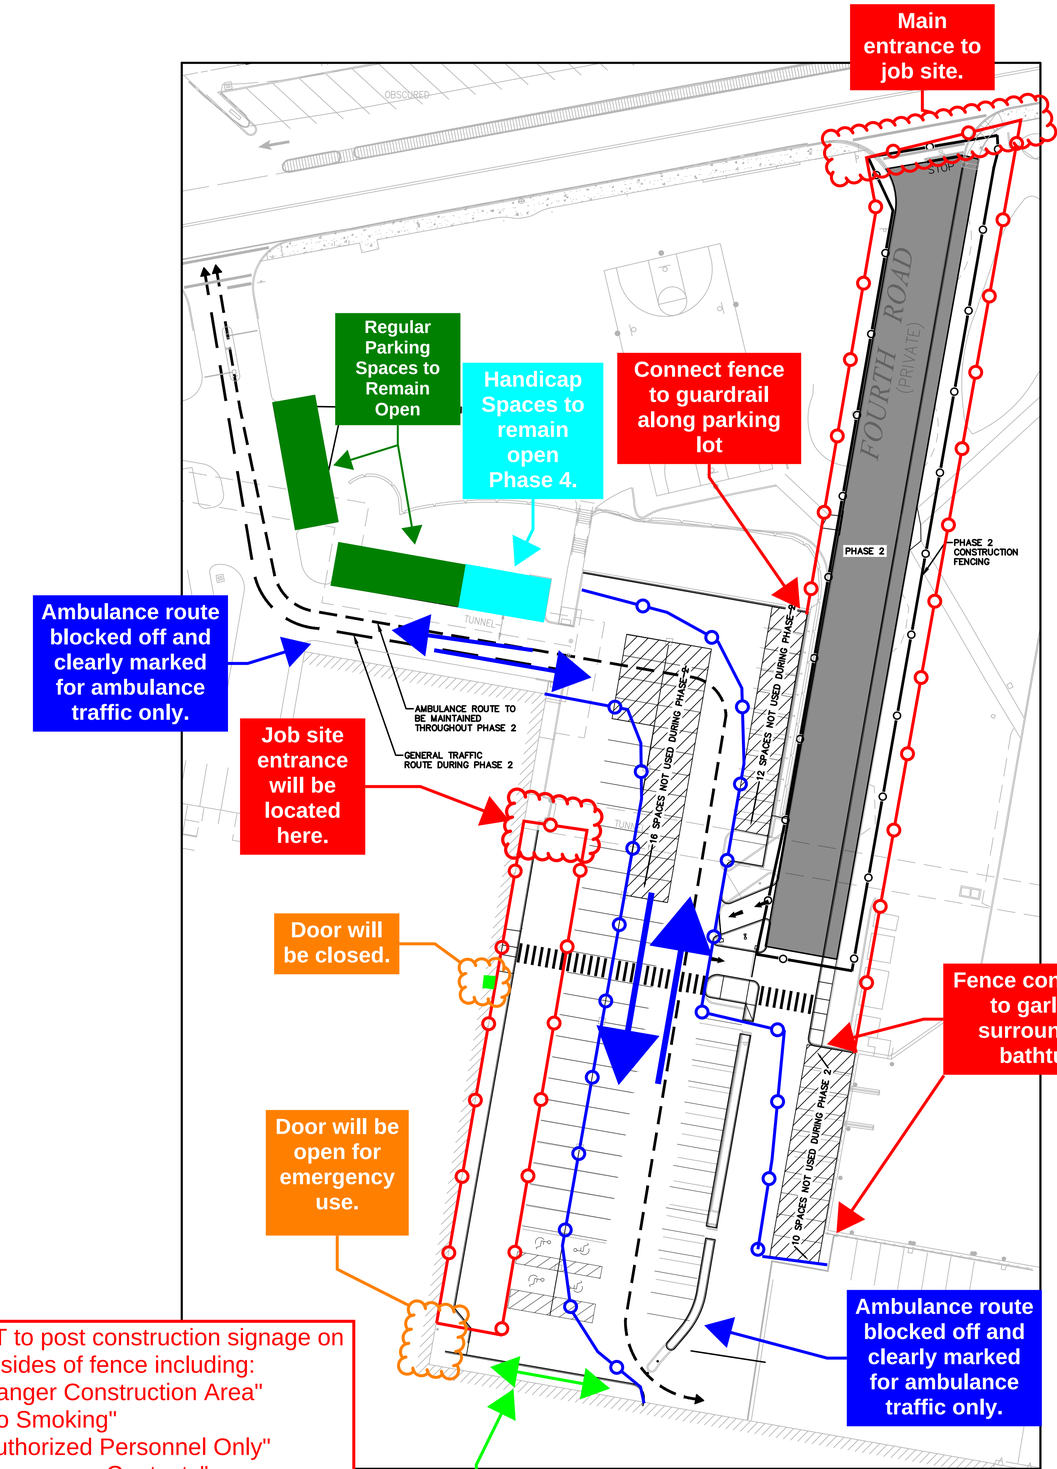

Phase 2

WT to post construction signage on all sides of fence including:
"Danger Construction Area"
"No Smoking"
"Authorized Personnel Only"
"Emergency Contacts"
"Whiting-Turner" Company Signs

Notes

1. CONTRACTOR SHALL MAINTAIN FULL AND COMPLETE AMBULANCE ACCESS TO THE HOSPITAL AMBULANCE DOCKS AT ALL TIMES. CONSTRUCTION PHASING SHOWN HEREON FOR REFERENCE AND DISCUSSION PURPOSES ONLY. IT IS THE CONTRACTOR'S RESPONSIBILITY TO PREPARE A COMPLETE CONSTRUCTION PHASING PLAN AND COORDINATE SAID PLAN WITH THE OWNER FOR THEIR AGREEMENT ON CONSTRUCTION PHASING AND CONFIRMATION REGARDING ACCEPTABLE ACCESS TO THE AMBULANCE DOCKS AT ALL TIMES.

vhb.com
vhb
120 Front Street, Suite 500
Worcester, MA 01608
508.752.1001

0 15 30 60 Feet

MMS Clinical Parking
Improvements
Lake Ave
Worcester, MA 01655

No.	Revision	Date	Appvd.

Designed by | Checked by

Issued for: Bidding
Date: March 28, 2019

Not Approved for Construction

Drawing Title: Construction Phasing Plan

Drawing Number: C-2.1

Sheet 2 of 6

Project Number: 10815.11

Saved Tuesday, March 26, 2019 2:17:00 PM BMCMULLEN Plotted Thursday, March 28, 2019 11:19:42 AM Gesner, Brittany